



BAB 5 KESIMPULAN DAN SARANA PERENCANAAN DAN PERANCANGAN

5.1 Gambar Rencana Tapak

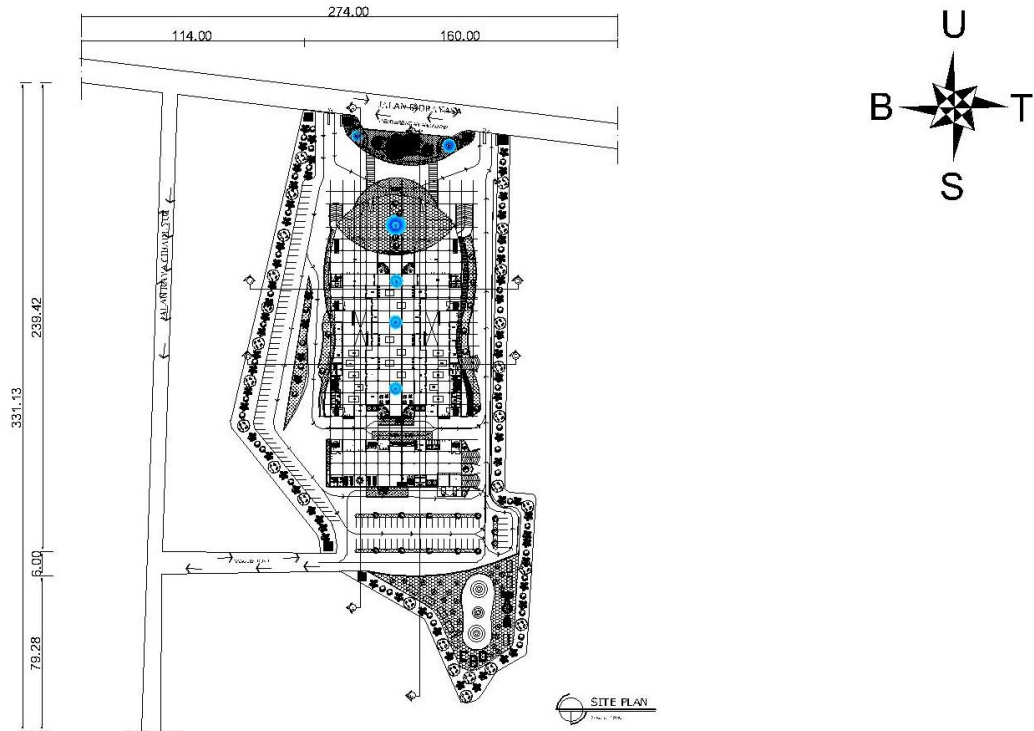


5.2 Gambar Denah


5.2.1 Denah Basement

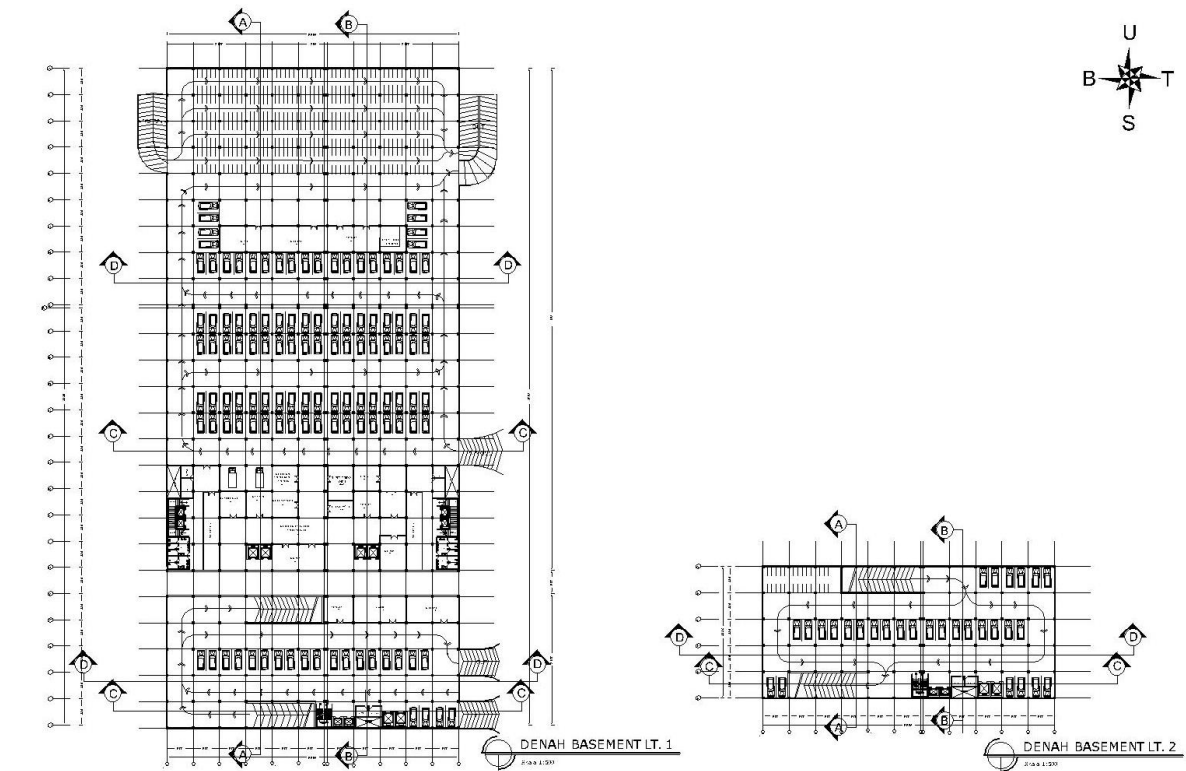


5.2.2 Denah Lantai 1

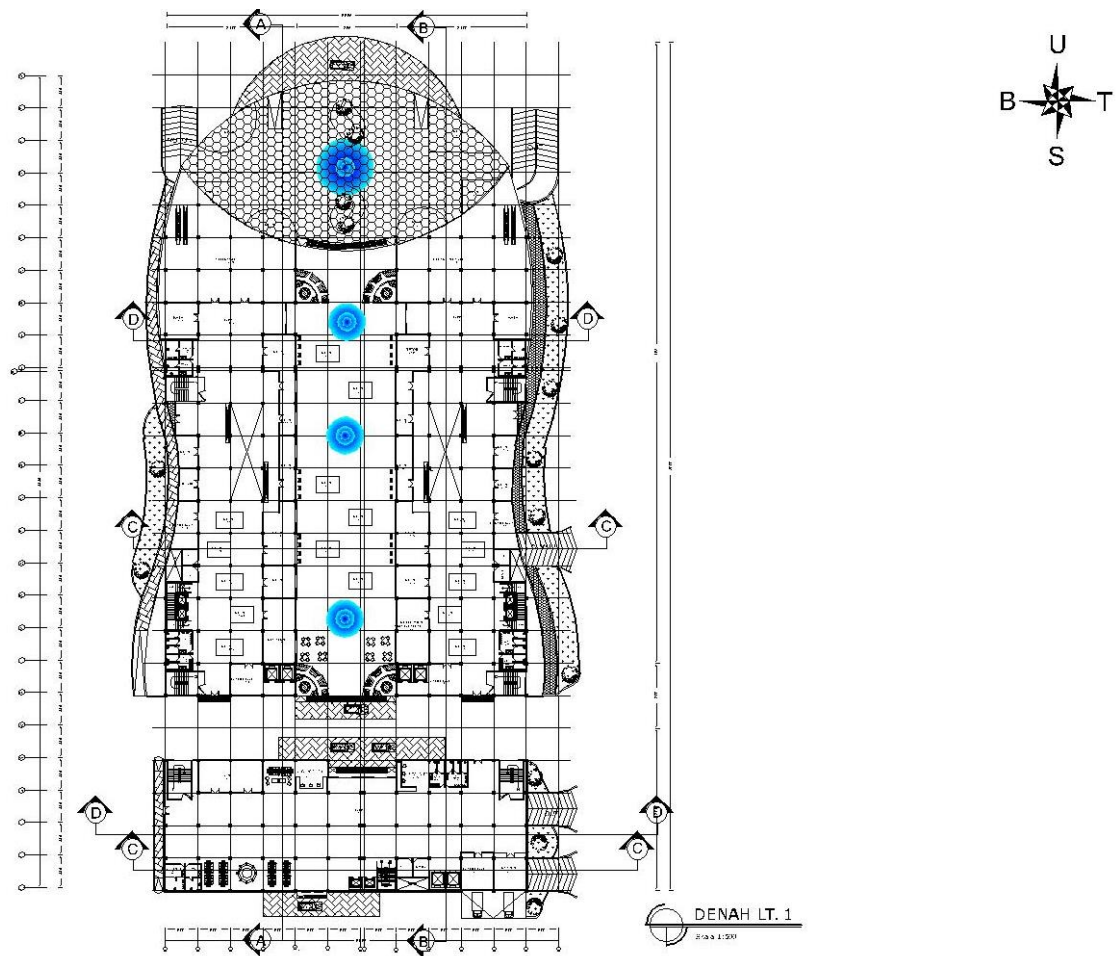


5.2.3 Denah Lantai 2

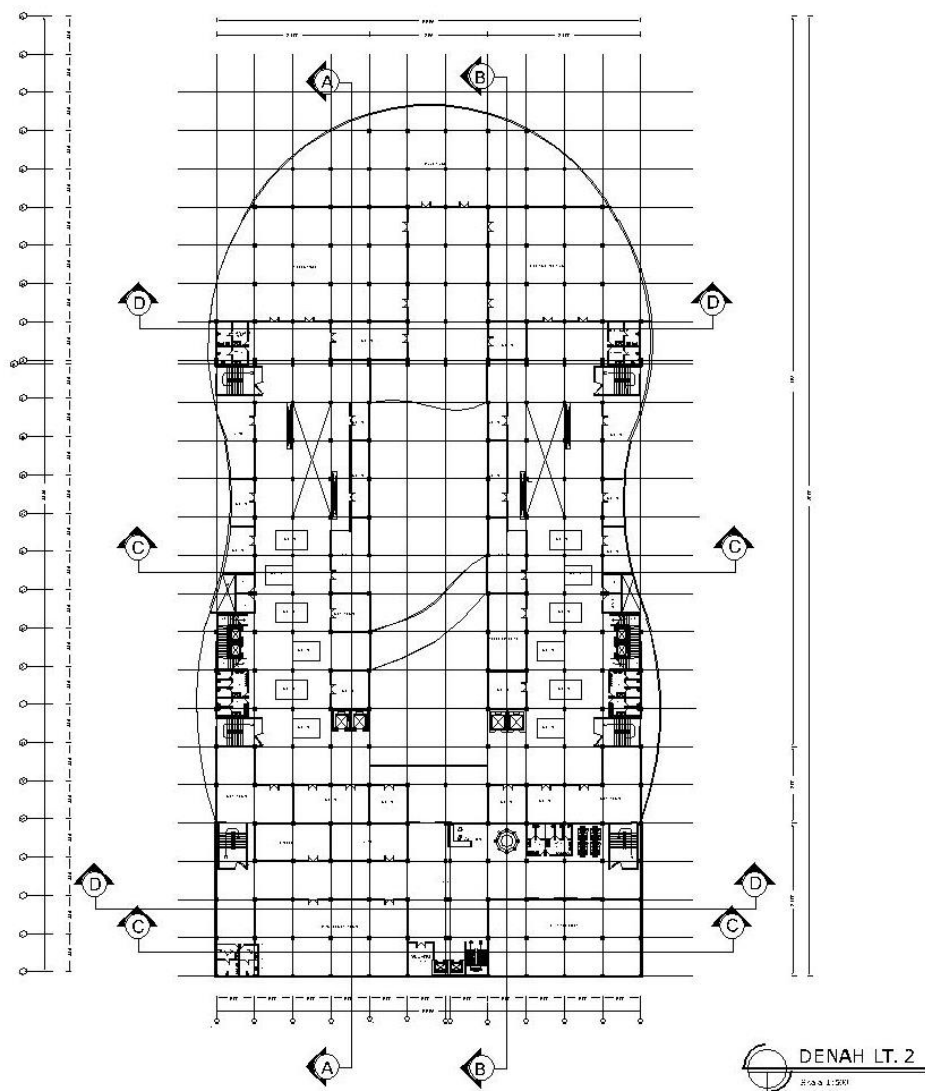


5.2.4 Denah Lantai 3

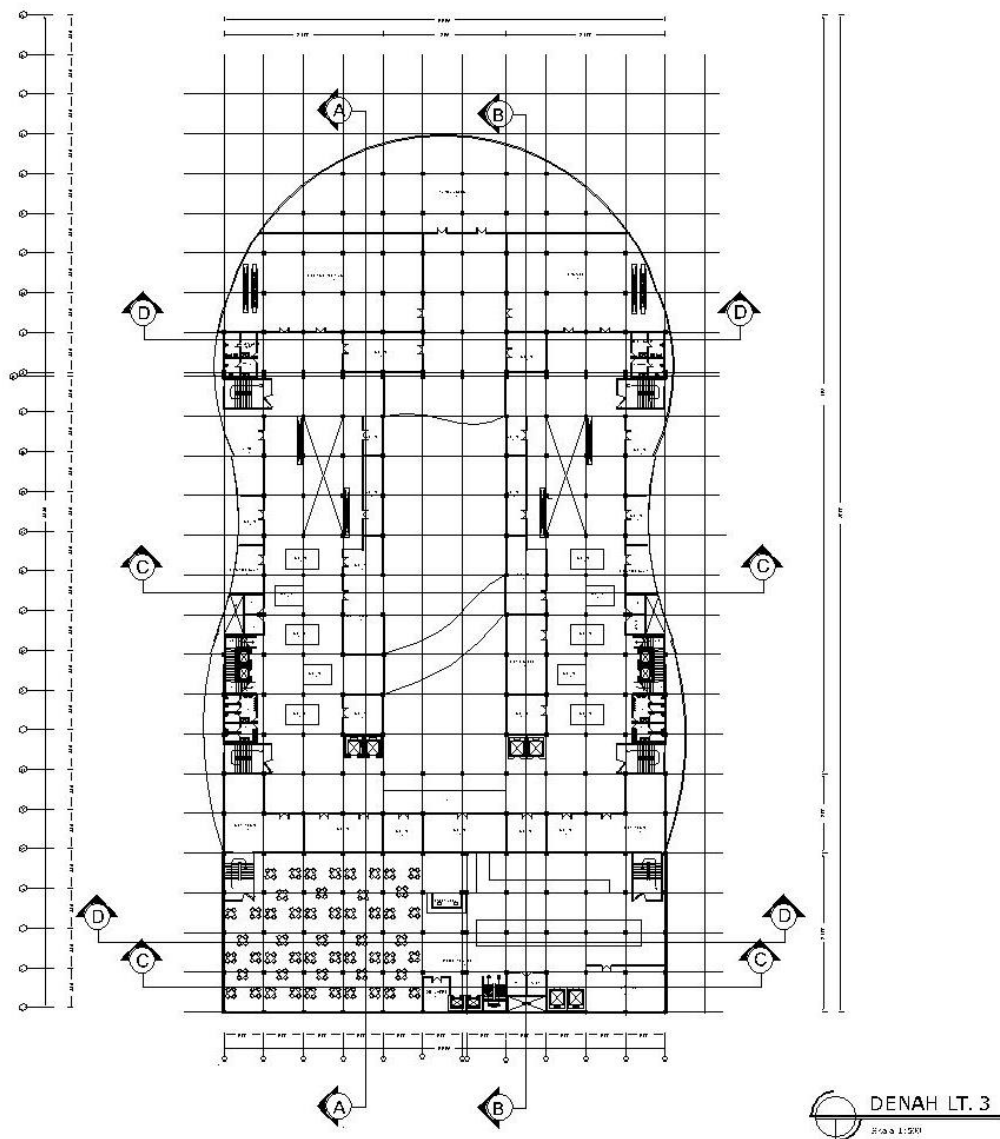


5.2.5 Denah Lantai 4

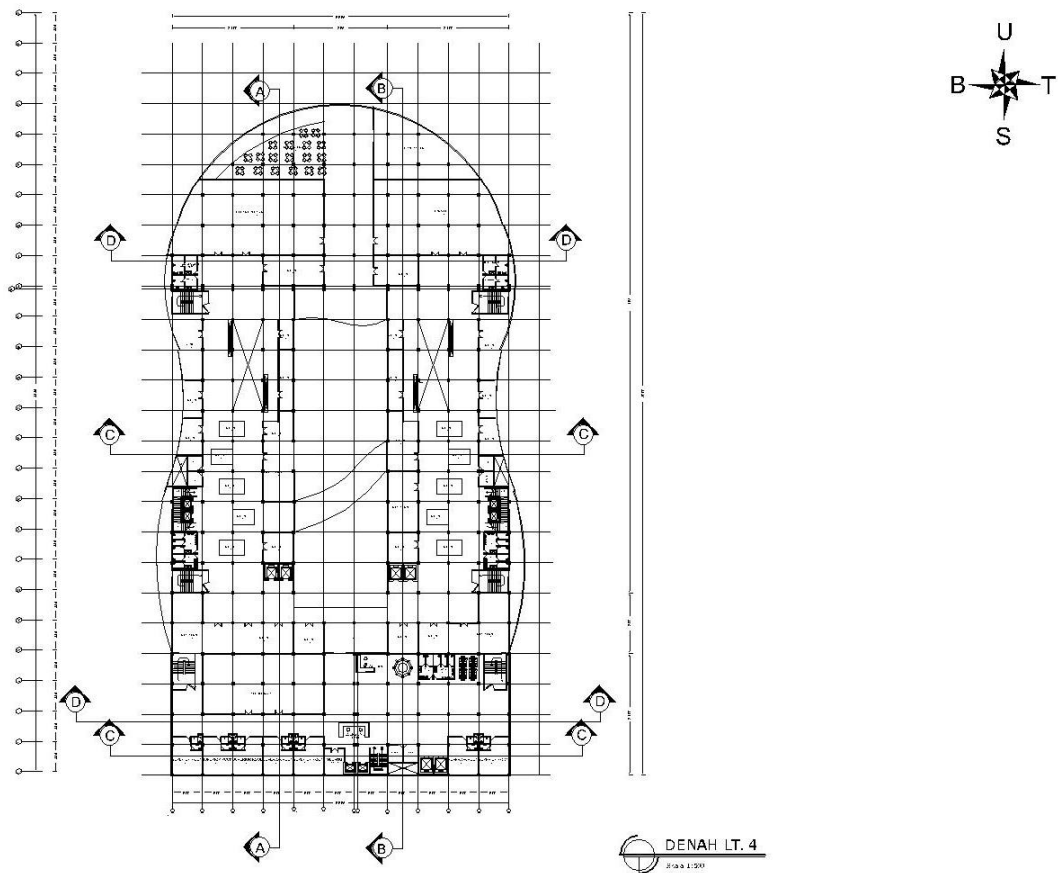


5.2.6 Lantai 5

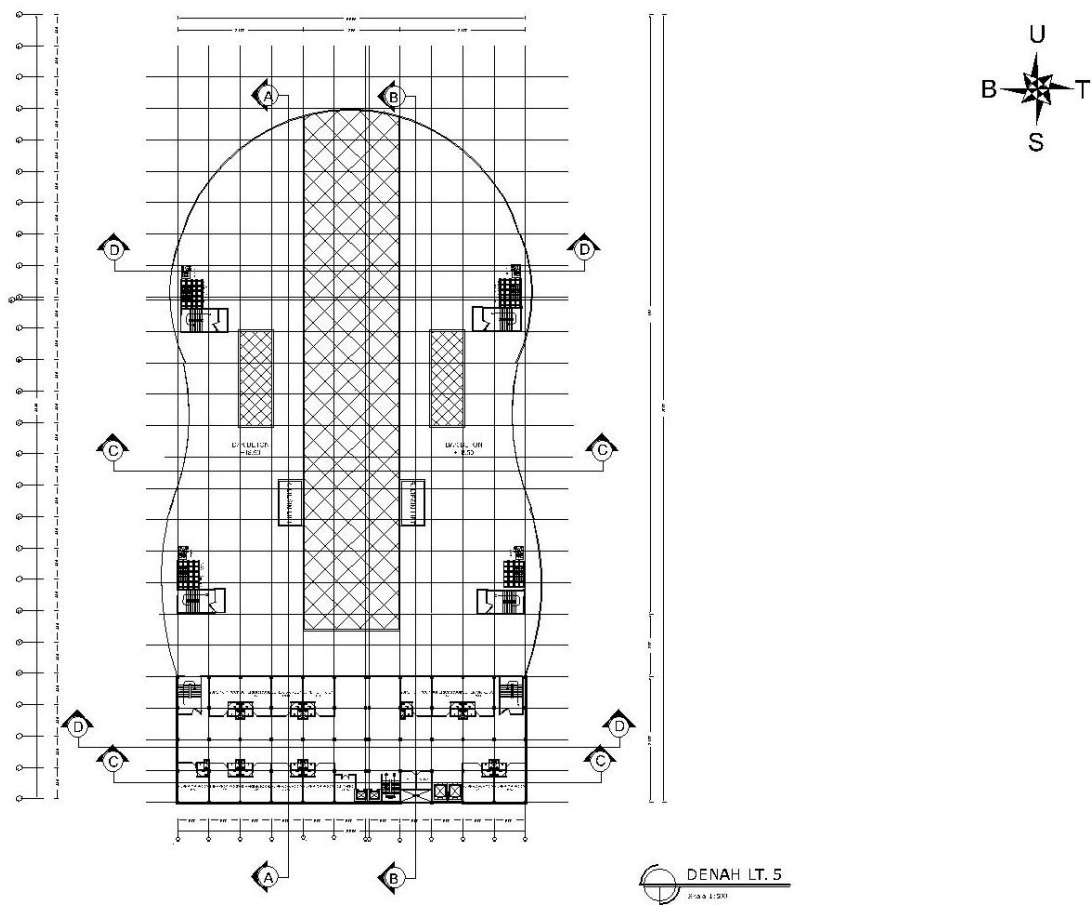


5.2.7 Lantai 6

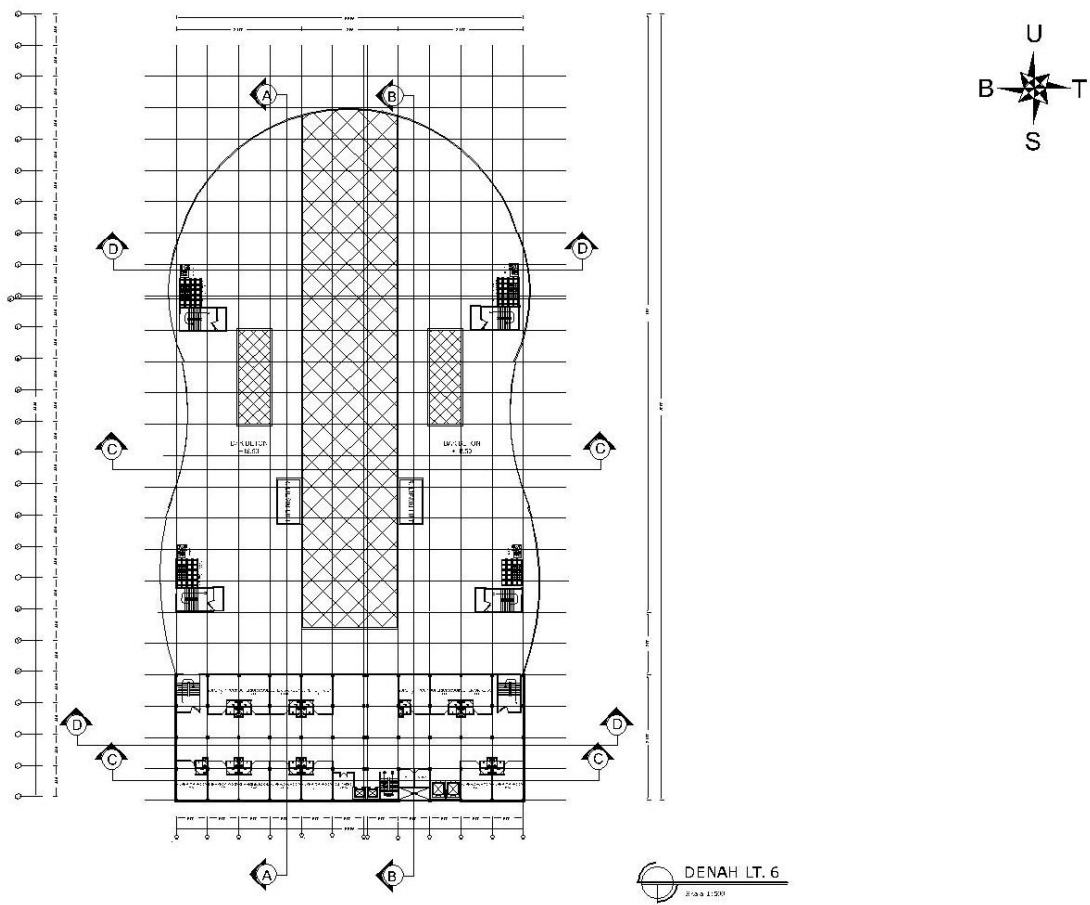


5.2.8 Lantai 7

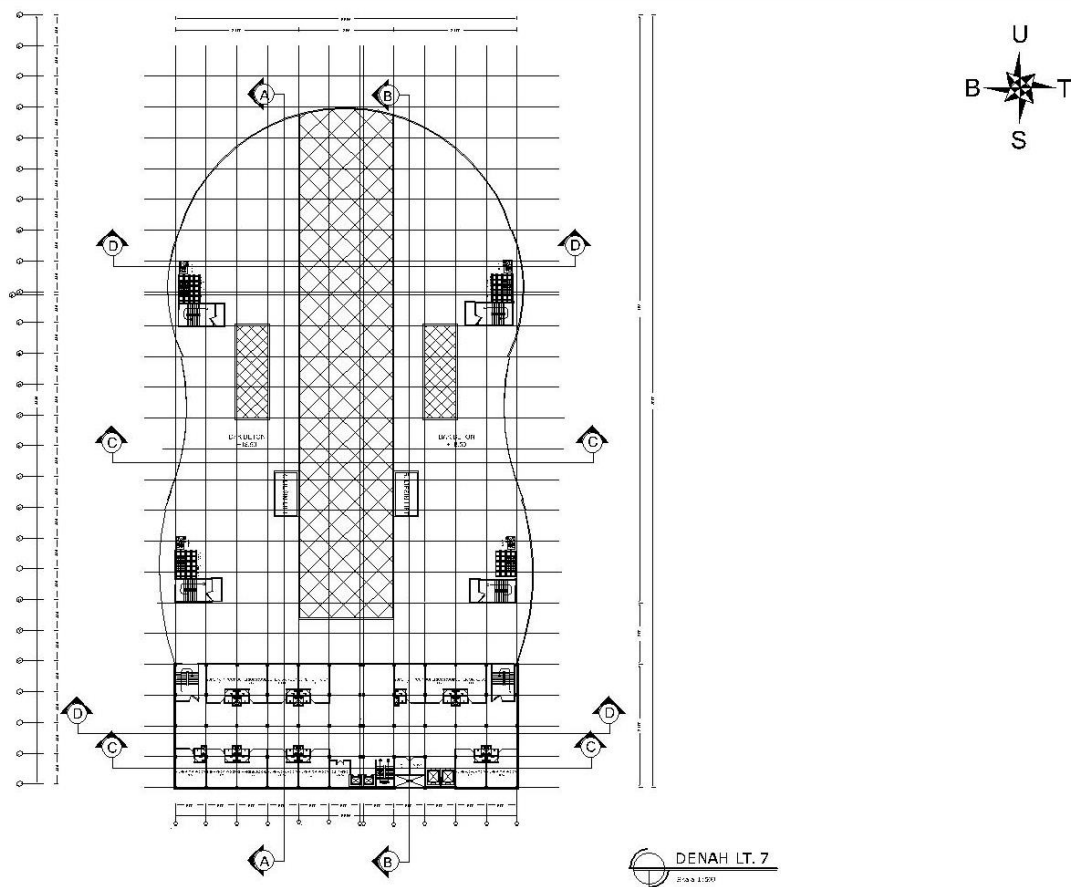

5.2.7 Lantai Atas

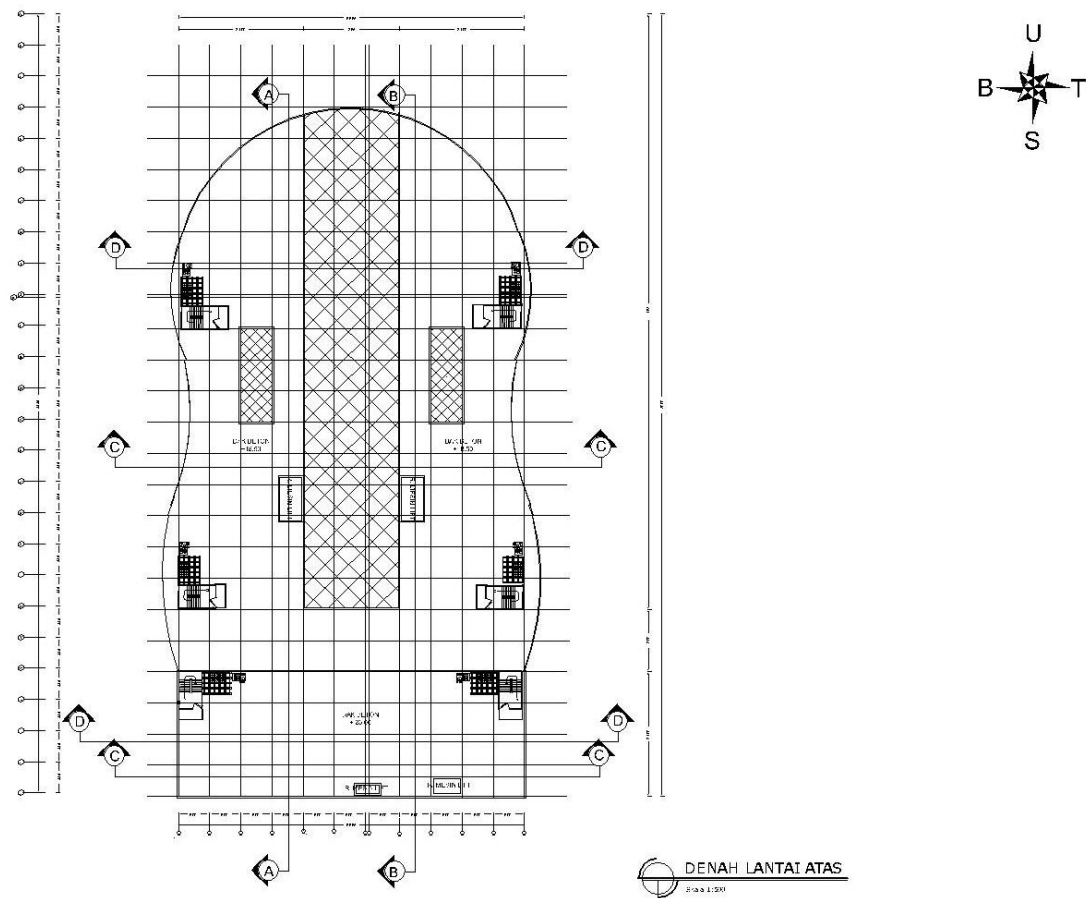


5.2.8 Lantai Atap

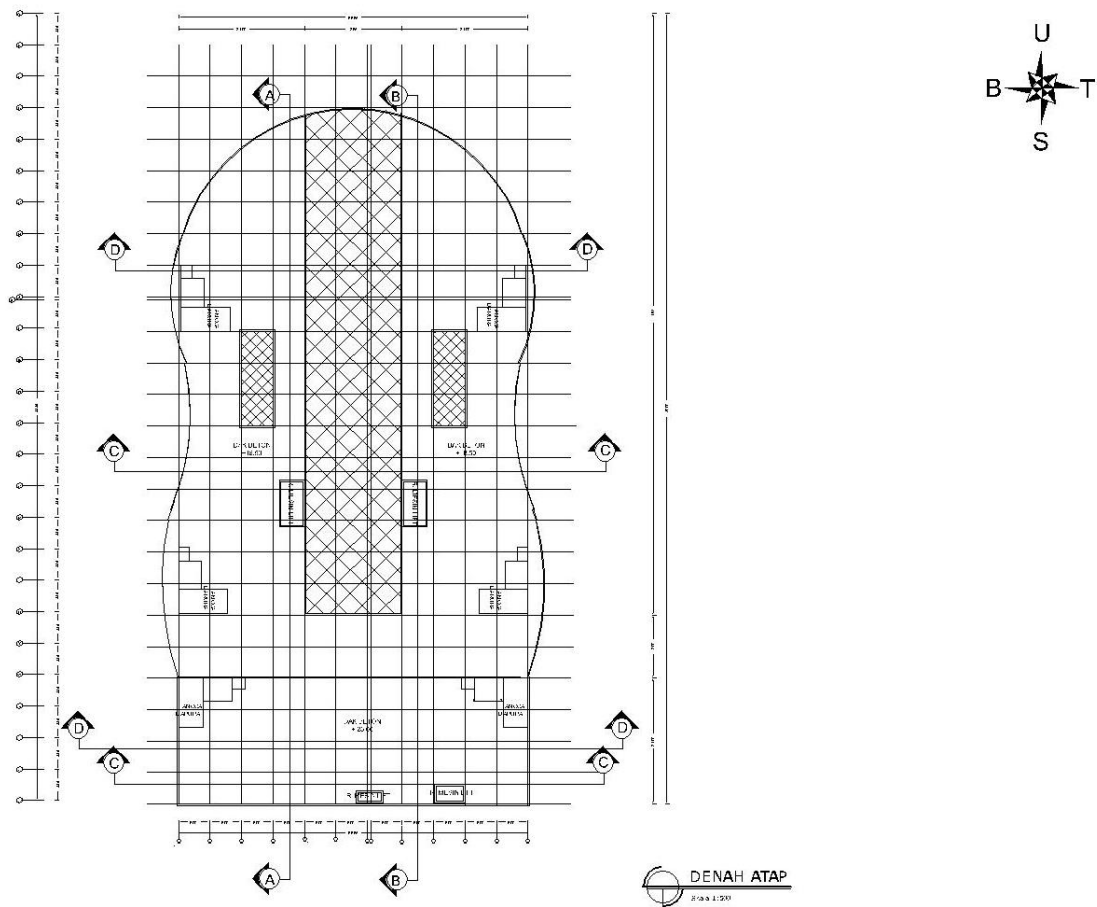


5.3 Gambar Tampak

5.3.1 Gambar Tampak Depan dan Belakang Shopping Mall dan Hotel

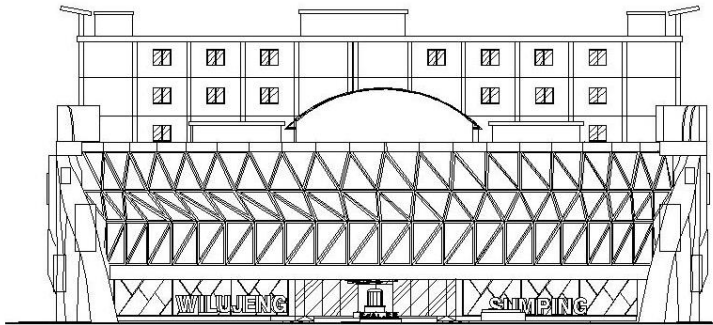


TAMPAK DEPAN SHOPPING MALL
Skala 1:1500

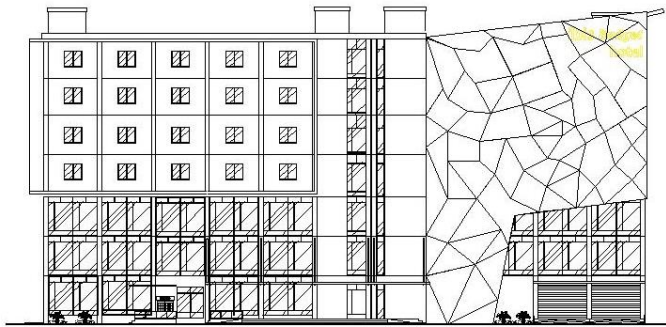


TAMPAK BELAKANG HOTEL
Skala 1:1500

5.3.2 Gambar Tampak Samping Kiri dan Kanan

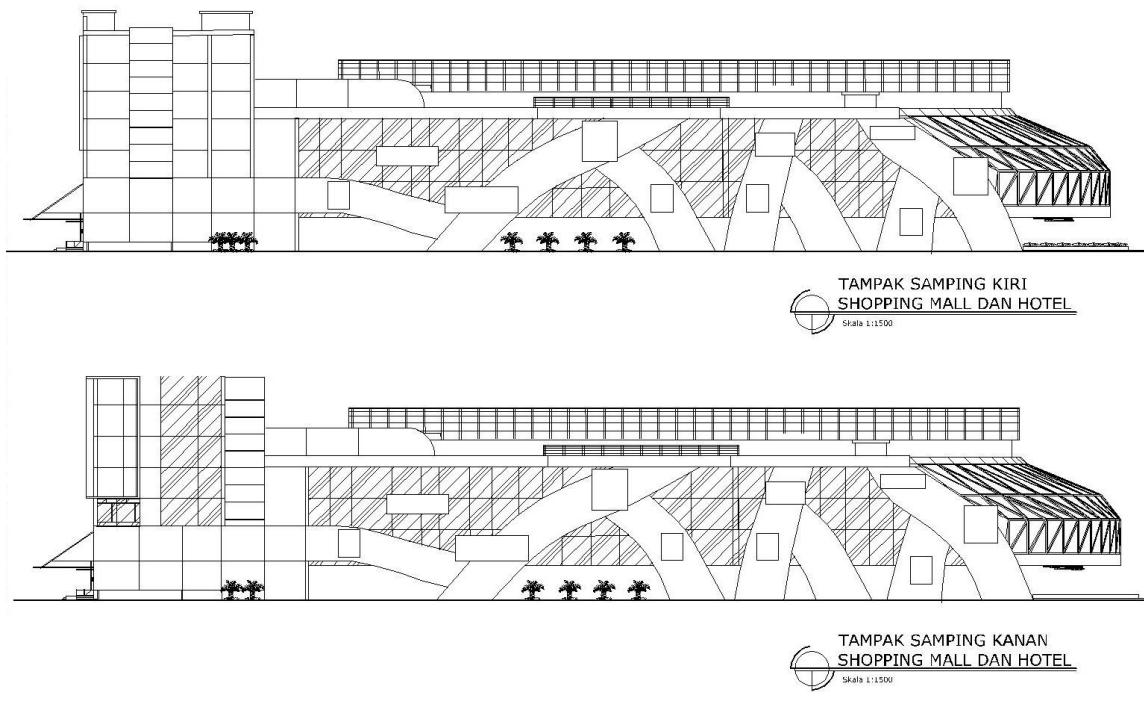


5.4 Gambar Potongan

5.4.1 Potongan A dan B Shopping Mall dan Hotel

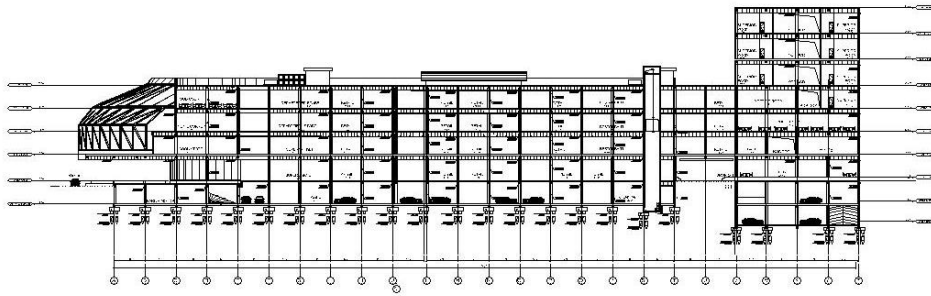


POTONGAN A
Skala 1:400

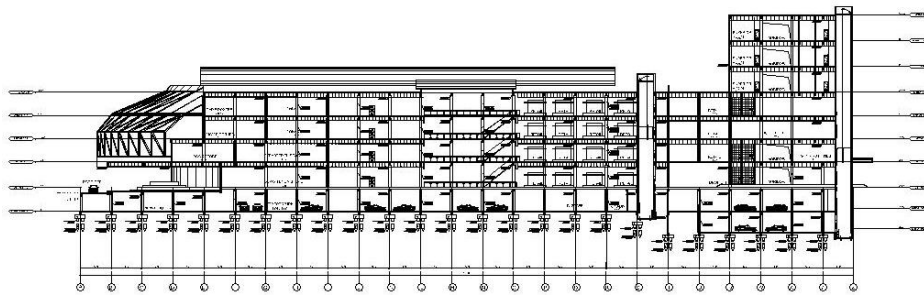


POTONGAN B
Skala 1:500

5.4.2 Potongan C dan D Shopping Mall

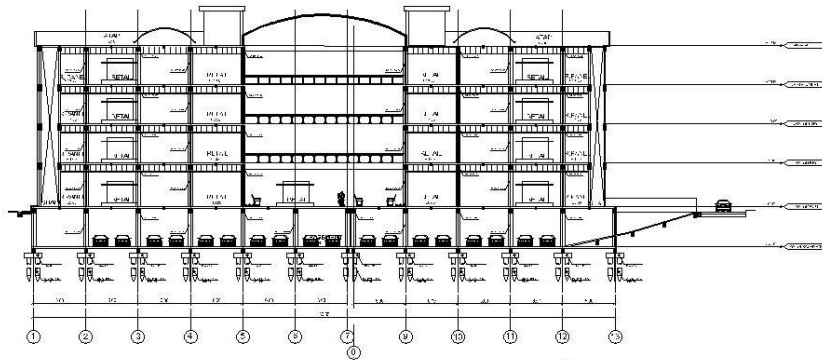


POTONGAN C
Skala 1:300

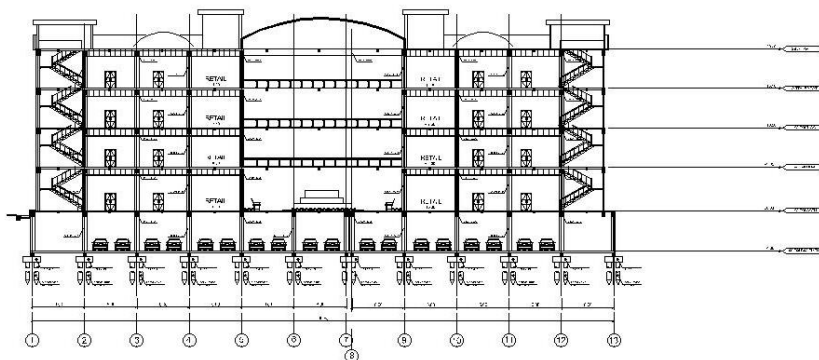

POTONGAN D
Skala 1:300


5.4.3 Potongan C dan D Hotel

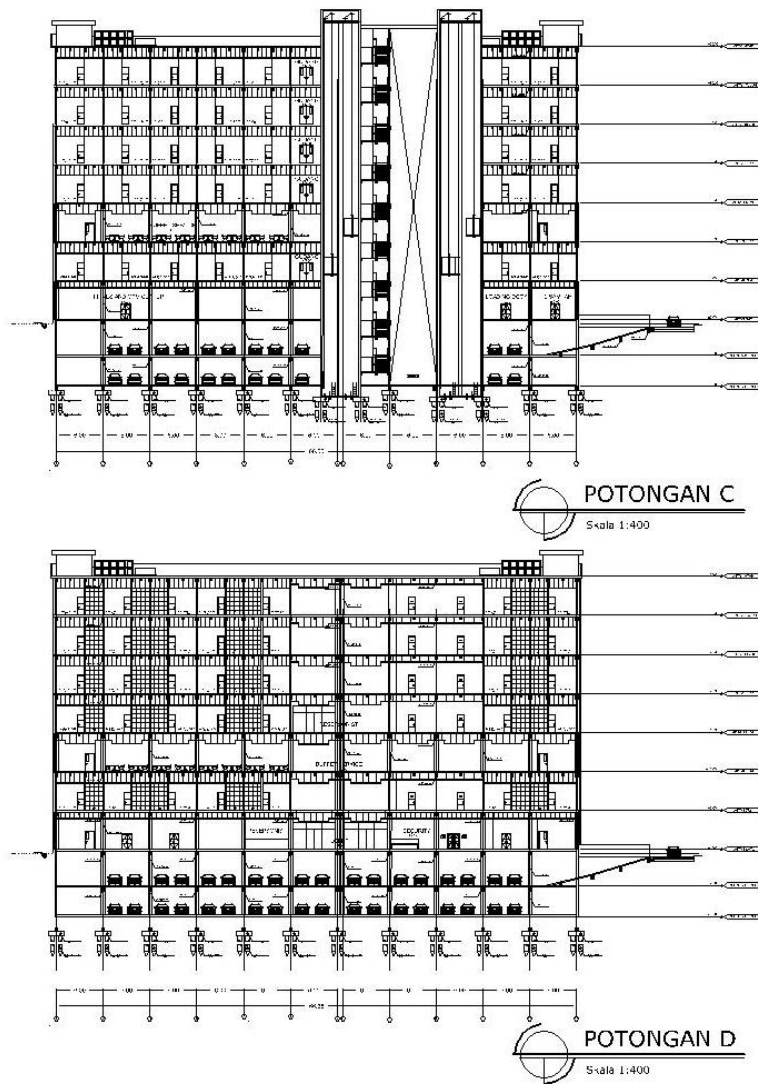

5.5.1 Sistem Utilitas Air Bersih




5.5.2 Sistem Utilitas Air Kotor

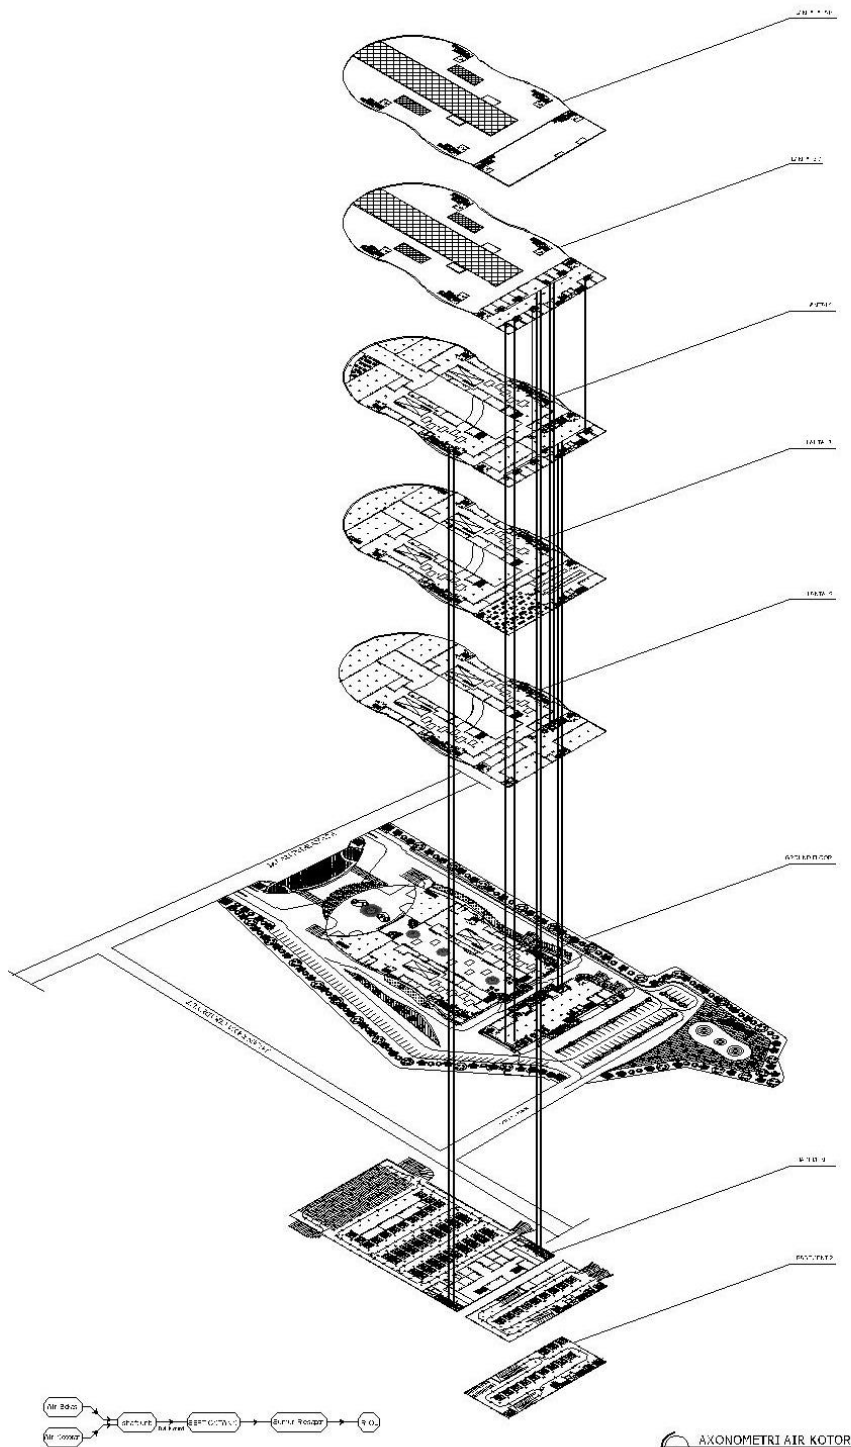


5.5.3 Sistem Utilitas Pengondisiann Udara


PROPOSED BY ANASTOLEN EDUCATIONAL RESEARCH

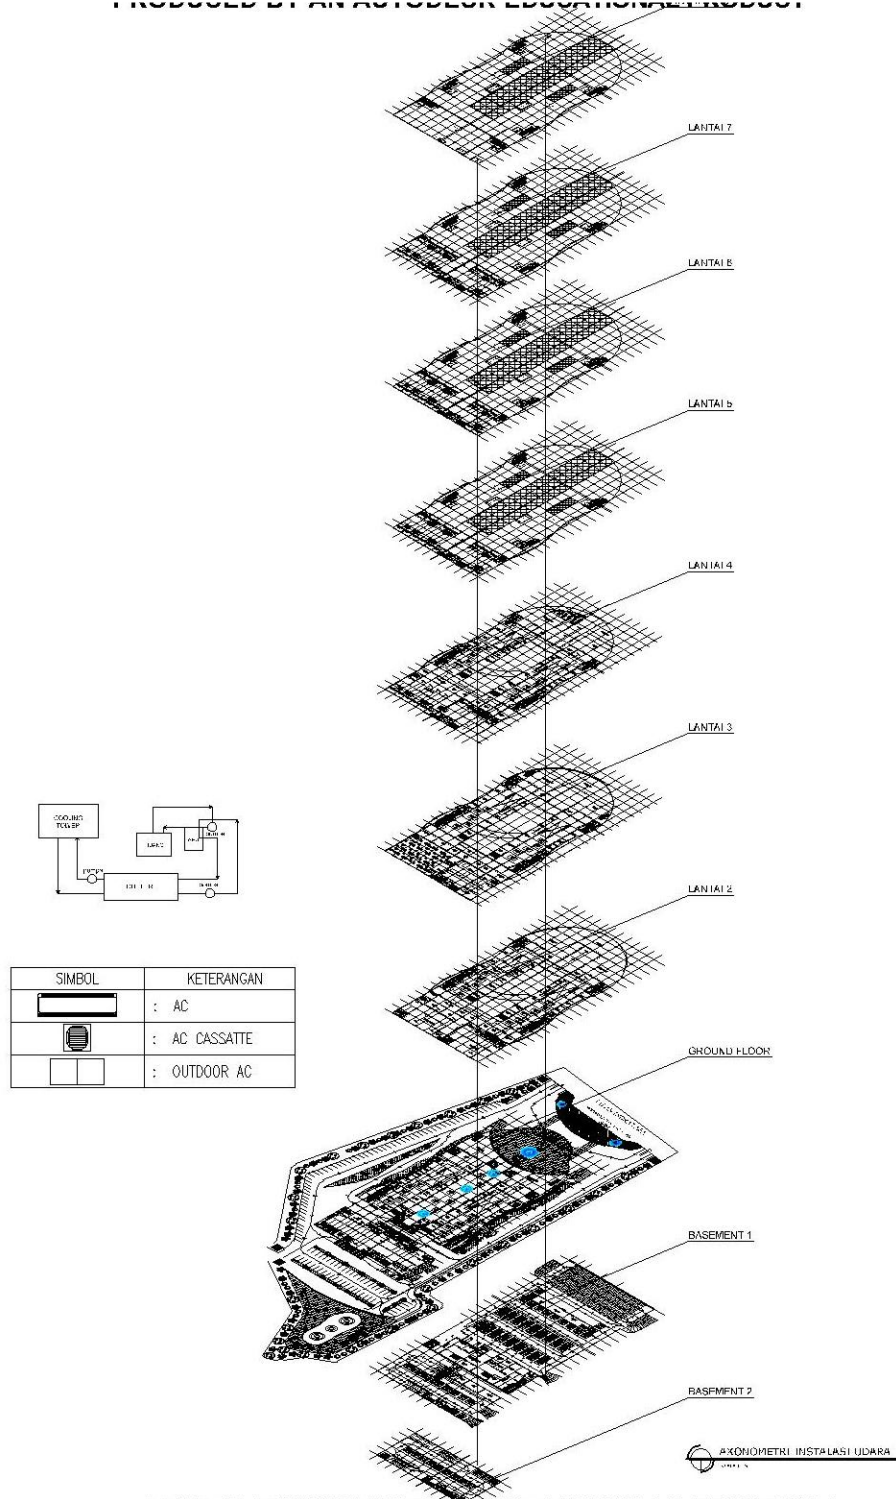


5.5.4 Sistem Utilitas Instalasi Listrik

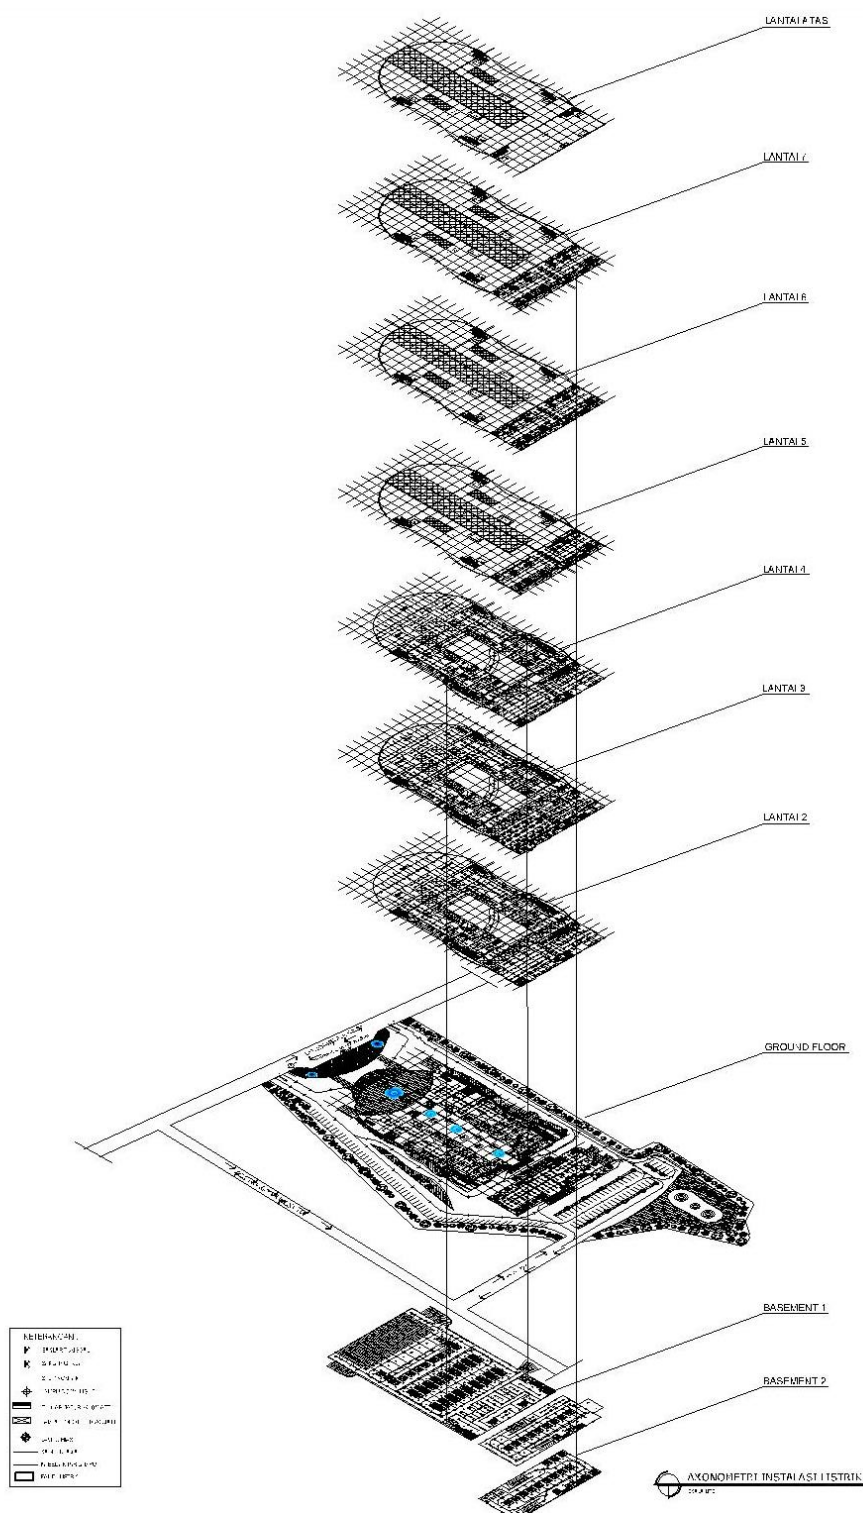


5.5.5 Sistem Utilitas Pemadam Kebakaran

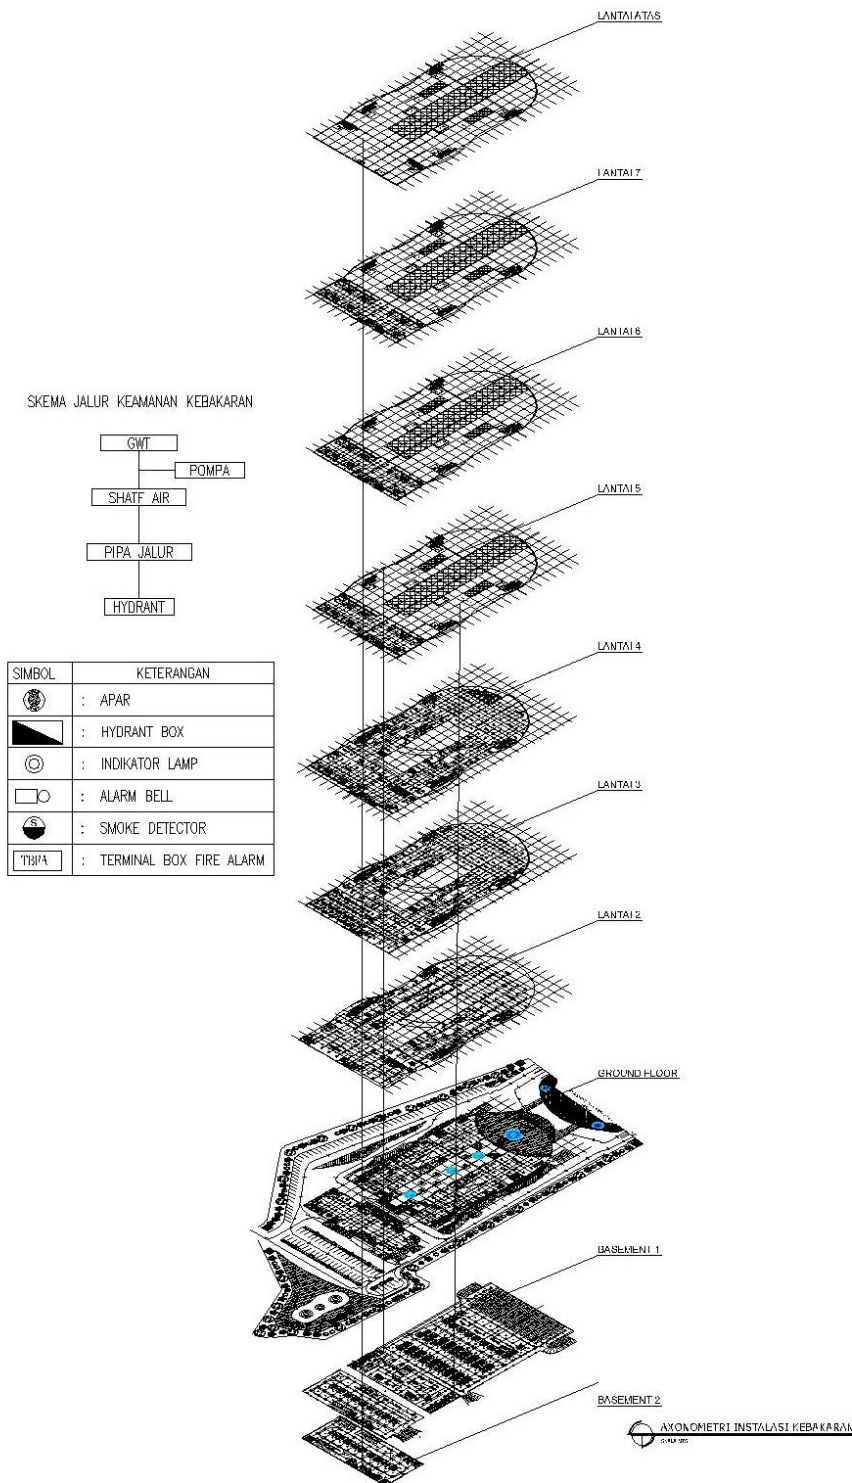

5.5.6 Sistem Utilitas Sound System

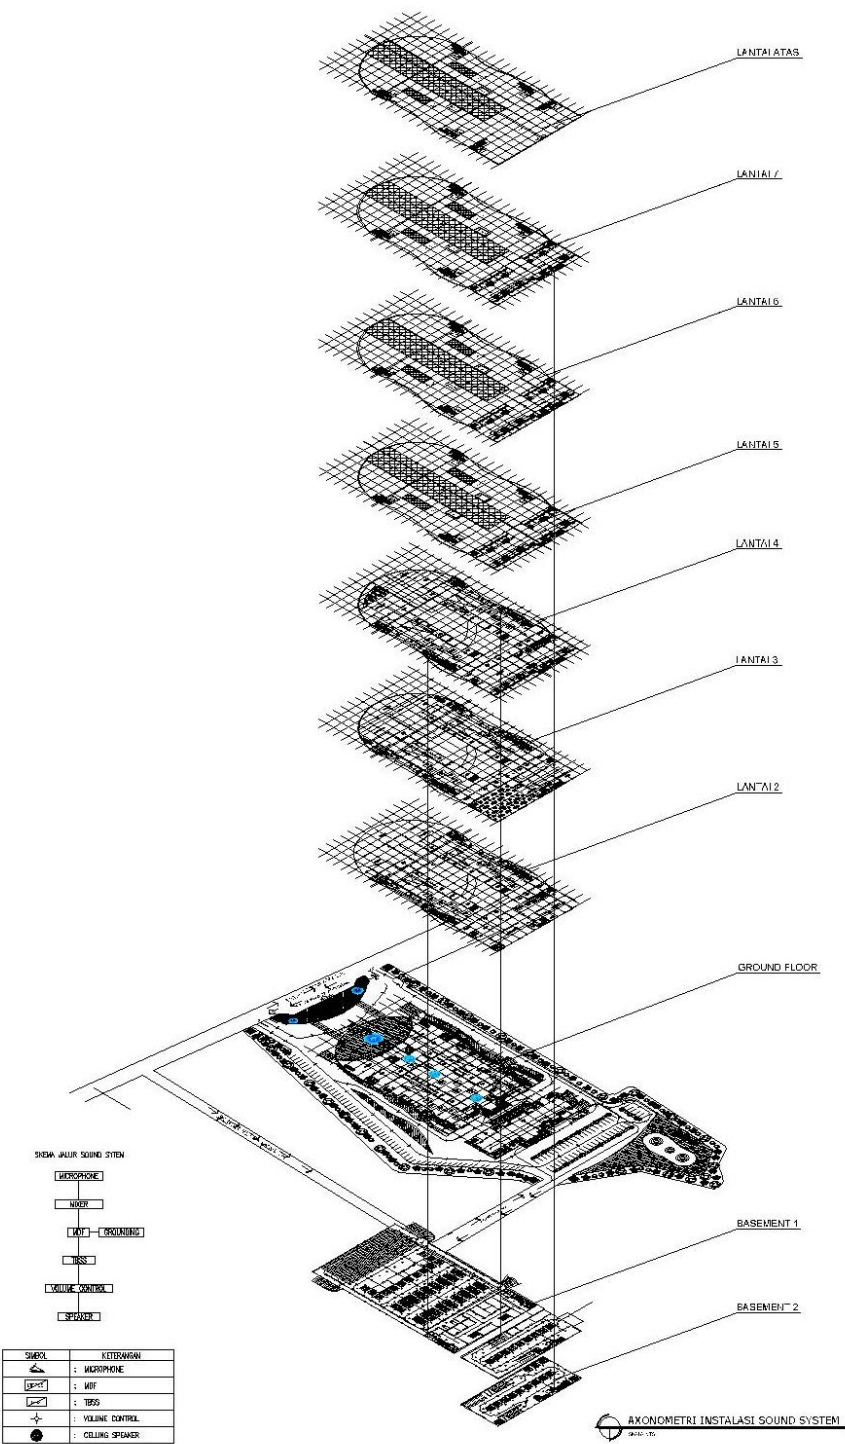

5.6 Gambar Detail

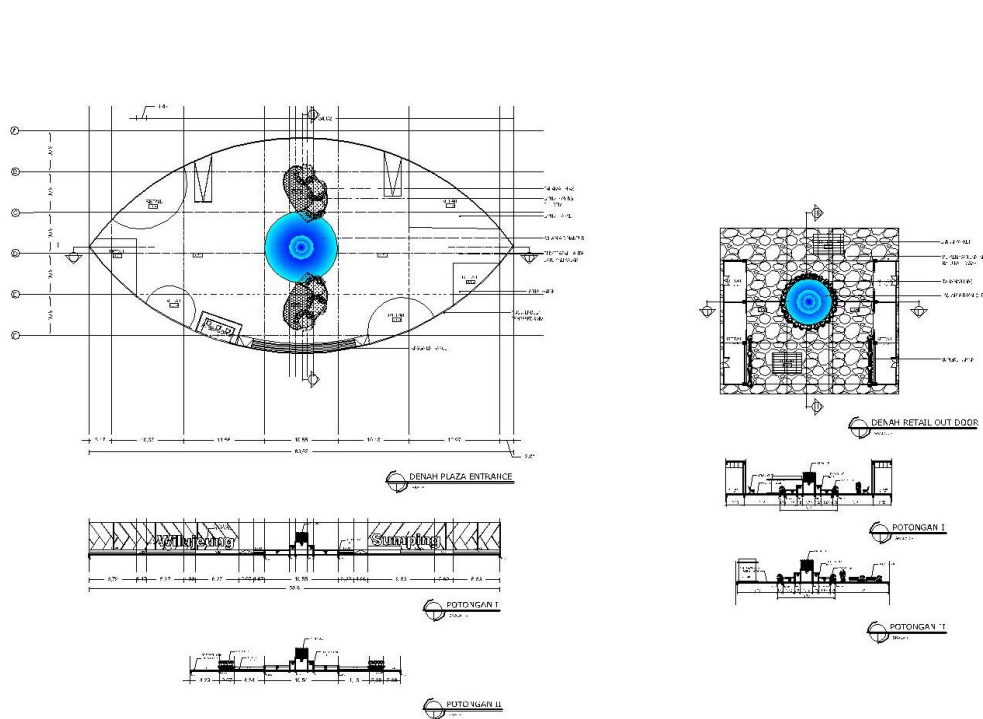

5.7 Gambar Perspektif Interior

5.7.1 View Interior Entrance Shopping Mall



5.7.2 View Interior Retail Shopping Mall



5.7.3 View Interior Kamar Hotel



5.8 Gambar Perspektif Eksterior

5.8.1 Perspektif Eksterior Shopping Mall Mata Manusia



5.8.2 Perspektif Eksterior Shopping Mall Mata Burung



5.8.3 Eksterior Hotel Mata Manusia



5.8.4 Eksterior Hotel Mata Burung



